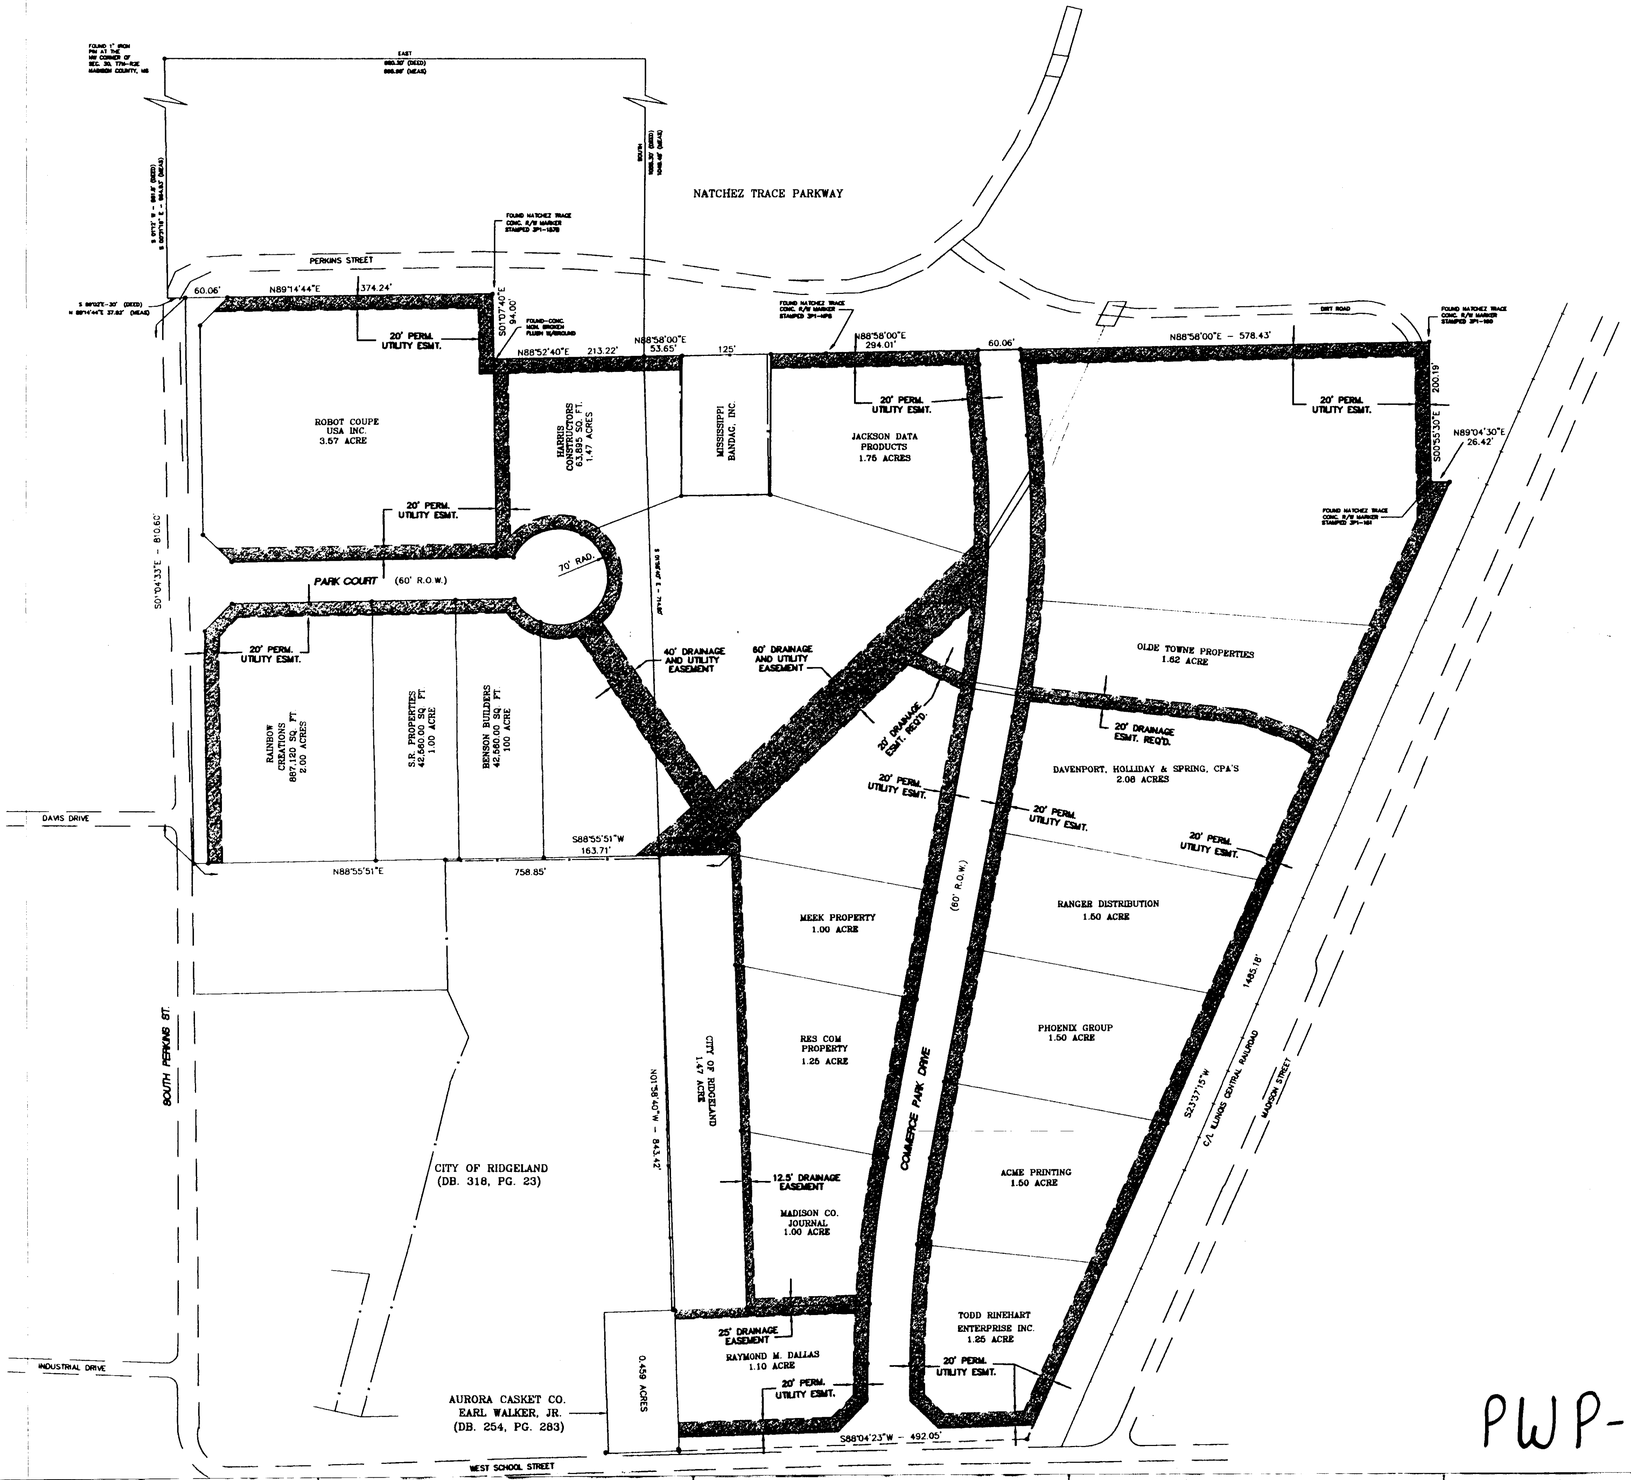

PWP-1833

WAGGONER ENGINEERING, INC.
ENGINEERS, PLANNERS, SCIENTISTS

825 N. PRESIDENT ST.
JACKSON, MS 39202
601-355-9528
FAX 601-352-3945

3102 CANTY ST.
PASCAGOULA, MS 39567
601-762-8558
FAX 601-769-1417

MADISON COUNTY ECONOMIC DEVELOPMENT AUTHORITY
RIDGELAND COMMERCIAL / BUSINESS PARK
CITY OF RIDGELAND, MISSISSIPPI

DRAWING REVISIONS

NO.	REMARKS	DATE

SEAL

DRAWN BY:	J.W.P.	SCALE:	1" = 100'
DESIGNED BY:		DATE:	7-9-97
CHECKED BY:	J.W.M.	PROJECT:	88056
PATH NAME:	P:\88056\PLATS\ALLESMT		

DRAWING TITLE:

LAYOUT WITH EASEMENTS

SHEET NUMBER 1 OF 1