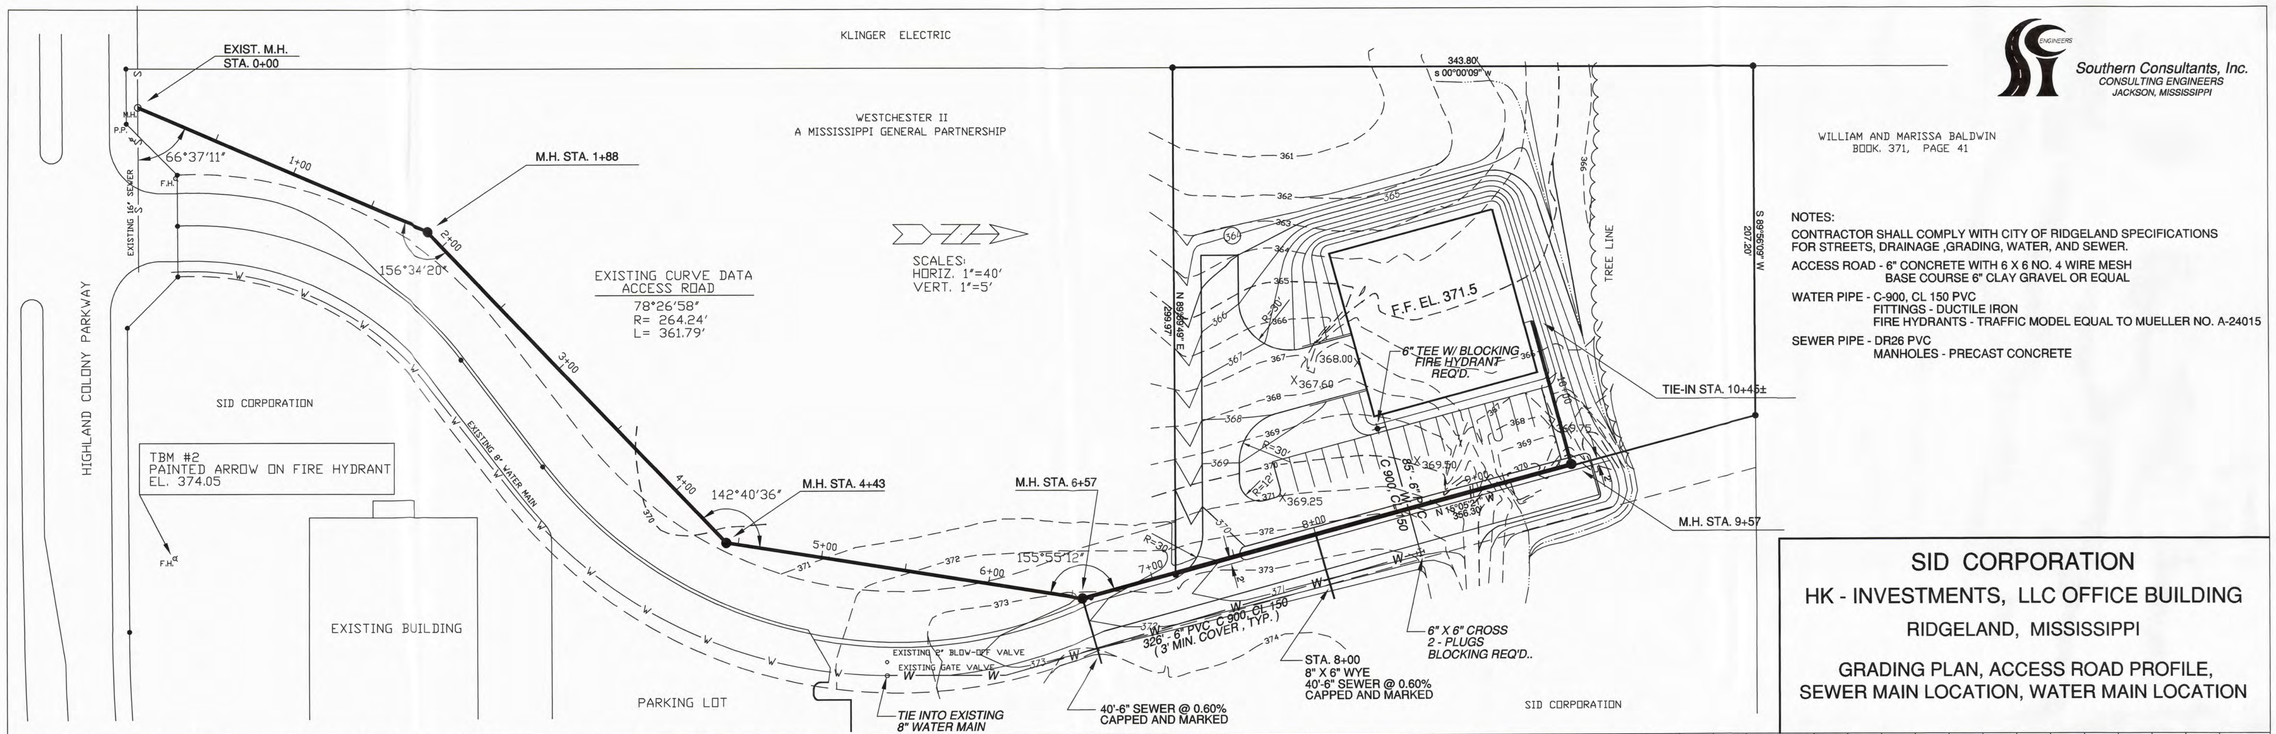


Southern Consultants, Inc.
CONSULTING ENGINEERS
JACKSON, MISSISSIPPI

# SID CORPORATION

## HK - INVESTMENTS, LLC OFFICE BUILDING

RIDGELAND, MISSISSIPPI

GRADING PLAN, ACCESS ROAD PROFILE,
SEWER MAIN LOCATION, WATER MAIN LOCATION

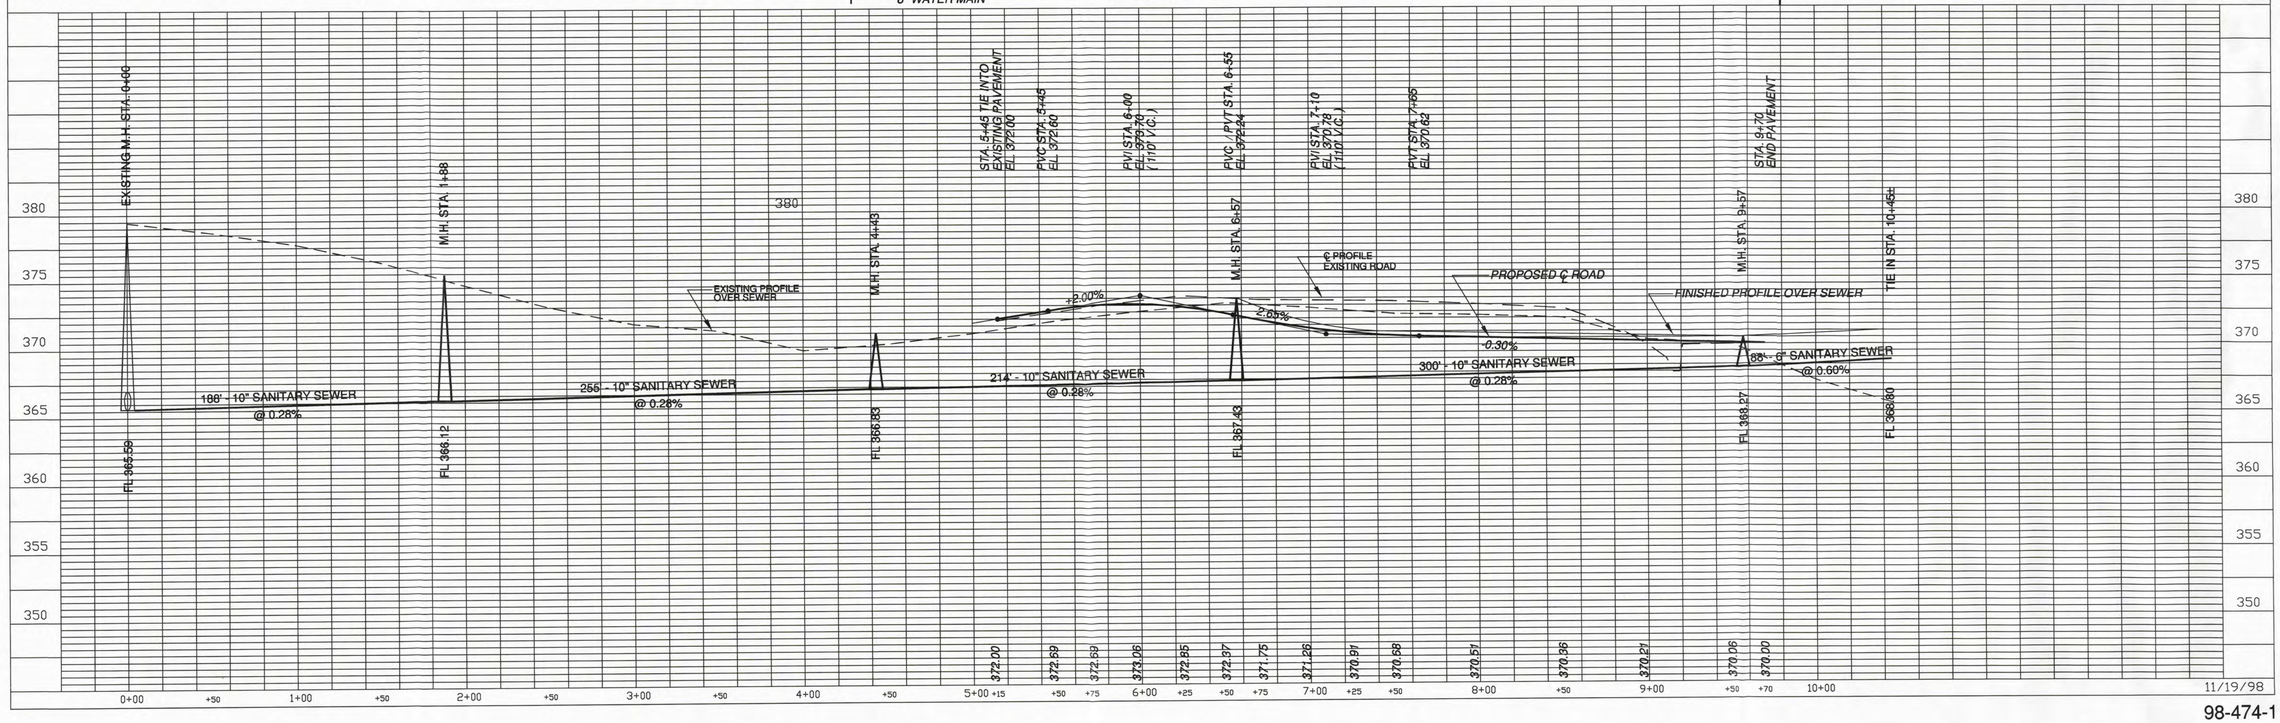


11/19/98

98-474-1